


BREAKDOWN OF SQUARE FOOTAGE & IMPERVIOUS COVERAGE

LOT AREA	13,591 SQ FT	---
HOUSE, GARAGE & COVERED PATIOS	3,857 SQ FT	28.3%
CONCRETE FLATWORK, CONCRETE WALLS & STONE WALLS	1,997 SQ FT	14.7%
TOTAL IMPERVIOUS COVERAGE	5,854 SQ FT	43%

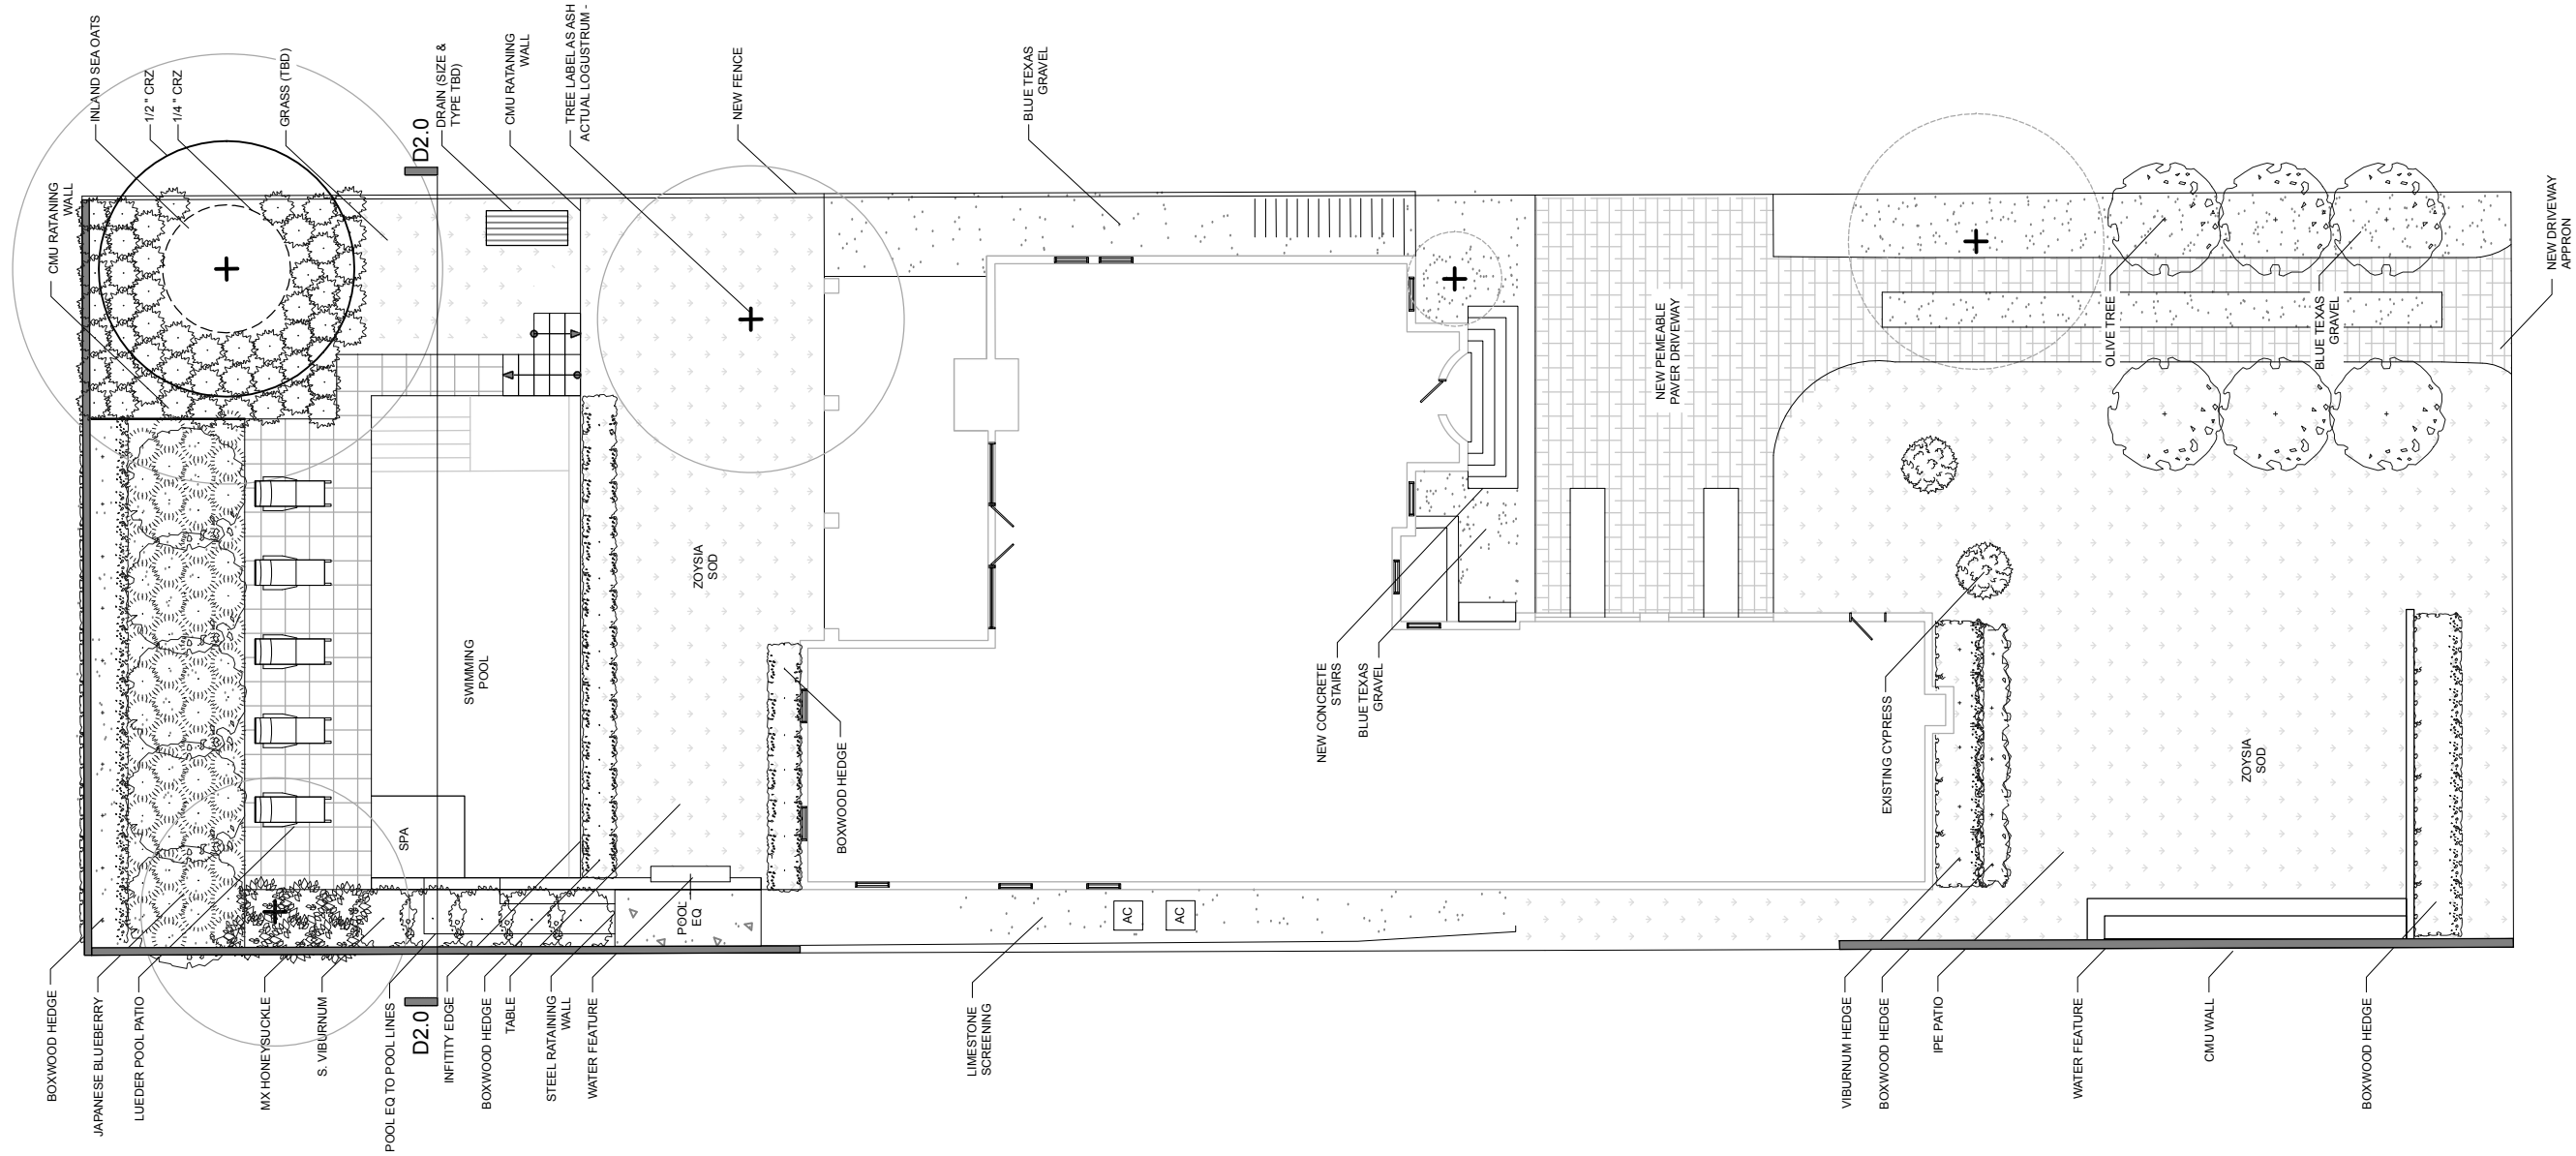

LANDSCAPE ARCHITECTURE

1200 E. 12th. ST, STUDIO "B". AUSTIN, TX. 78702
ADLA.COM | 512.402.2341

Meriden
Residence
1405 Meriden Ln,
Austin, TX 78703



Scale 1':1/16"
Date: 12/06/16

Drawings and specifications are sole property of Articulated Design and may not be reproduced in any form without permission. They are not to be used as extensions to the project, except by agreement in writing and with the appropriate compensation to Articulated Design.

The contractor is responsible for the means, methods, techniques, sequences, procedures, and confirming / correcting dimensions at the job site. The contractor is also responsible for safety precautions with the project. Should any changes be made to these plans by the contractor or his representative the contractor assumes full liability for the amended plans and specifications

GENERAL LAYOUT

L0.0