

Address:
1405 Meriden Ln,
Austin, TX 78703

Owner:
Alex & Lynn Chang

Meriden Residence



Drawings and specifications are sole property of Colectivo Creative and may not be reproduced in any form without permission. They are not to be used as extensions to the project, except by agreement in writing and with the appropriate compensation to Colectivo Creative.


The contractor is responsible for the means, methods, techniques, sequences, procedures, and confirming / correcting dimensions at the job site. The contractor is also responsible for safety precautions with the project. Should any changes be made to these plans by the contractor or his representative the contractor assumes full liability for the amended plans and specifications


Scale: 1' : 1/16"

Date: x x / x x / x x

L0.0

GENERAL LAYOUT

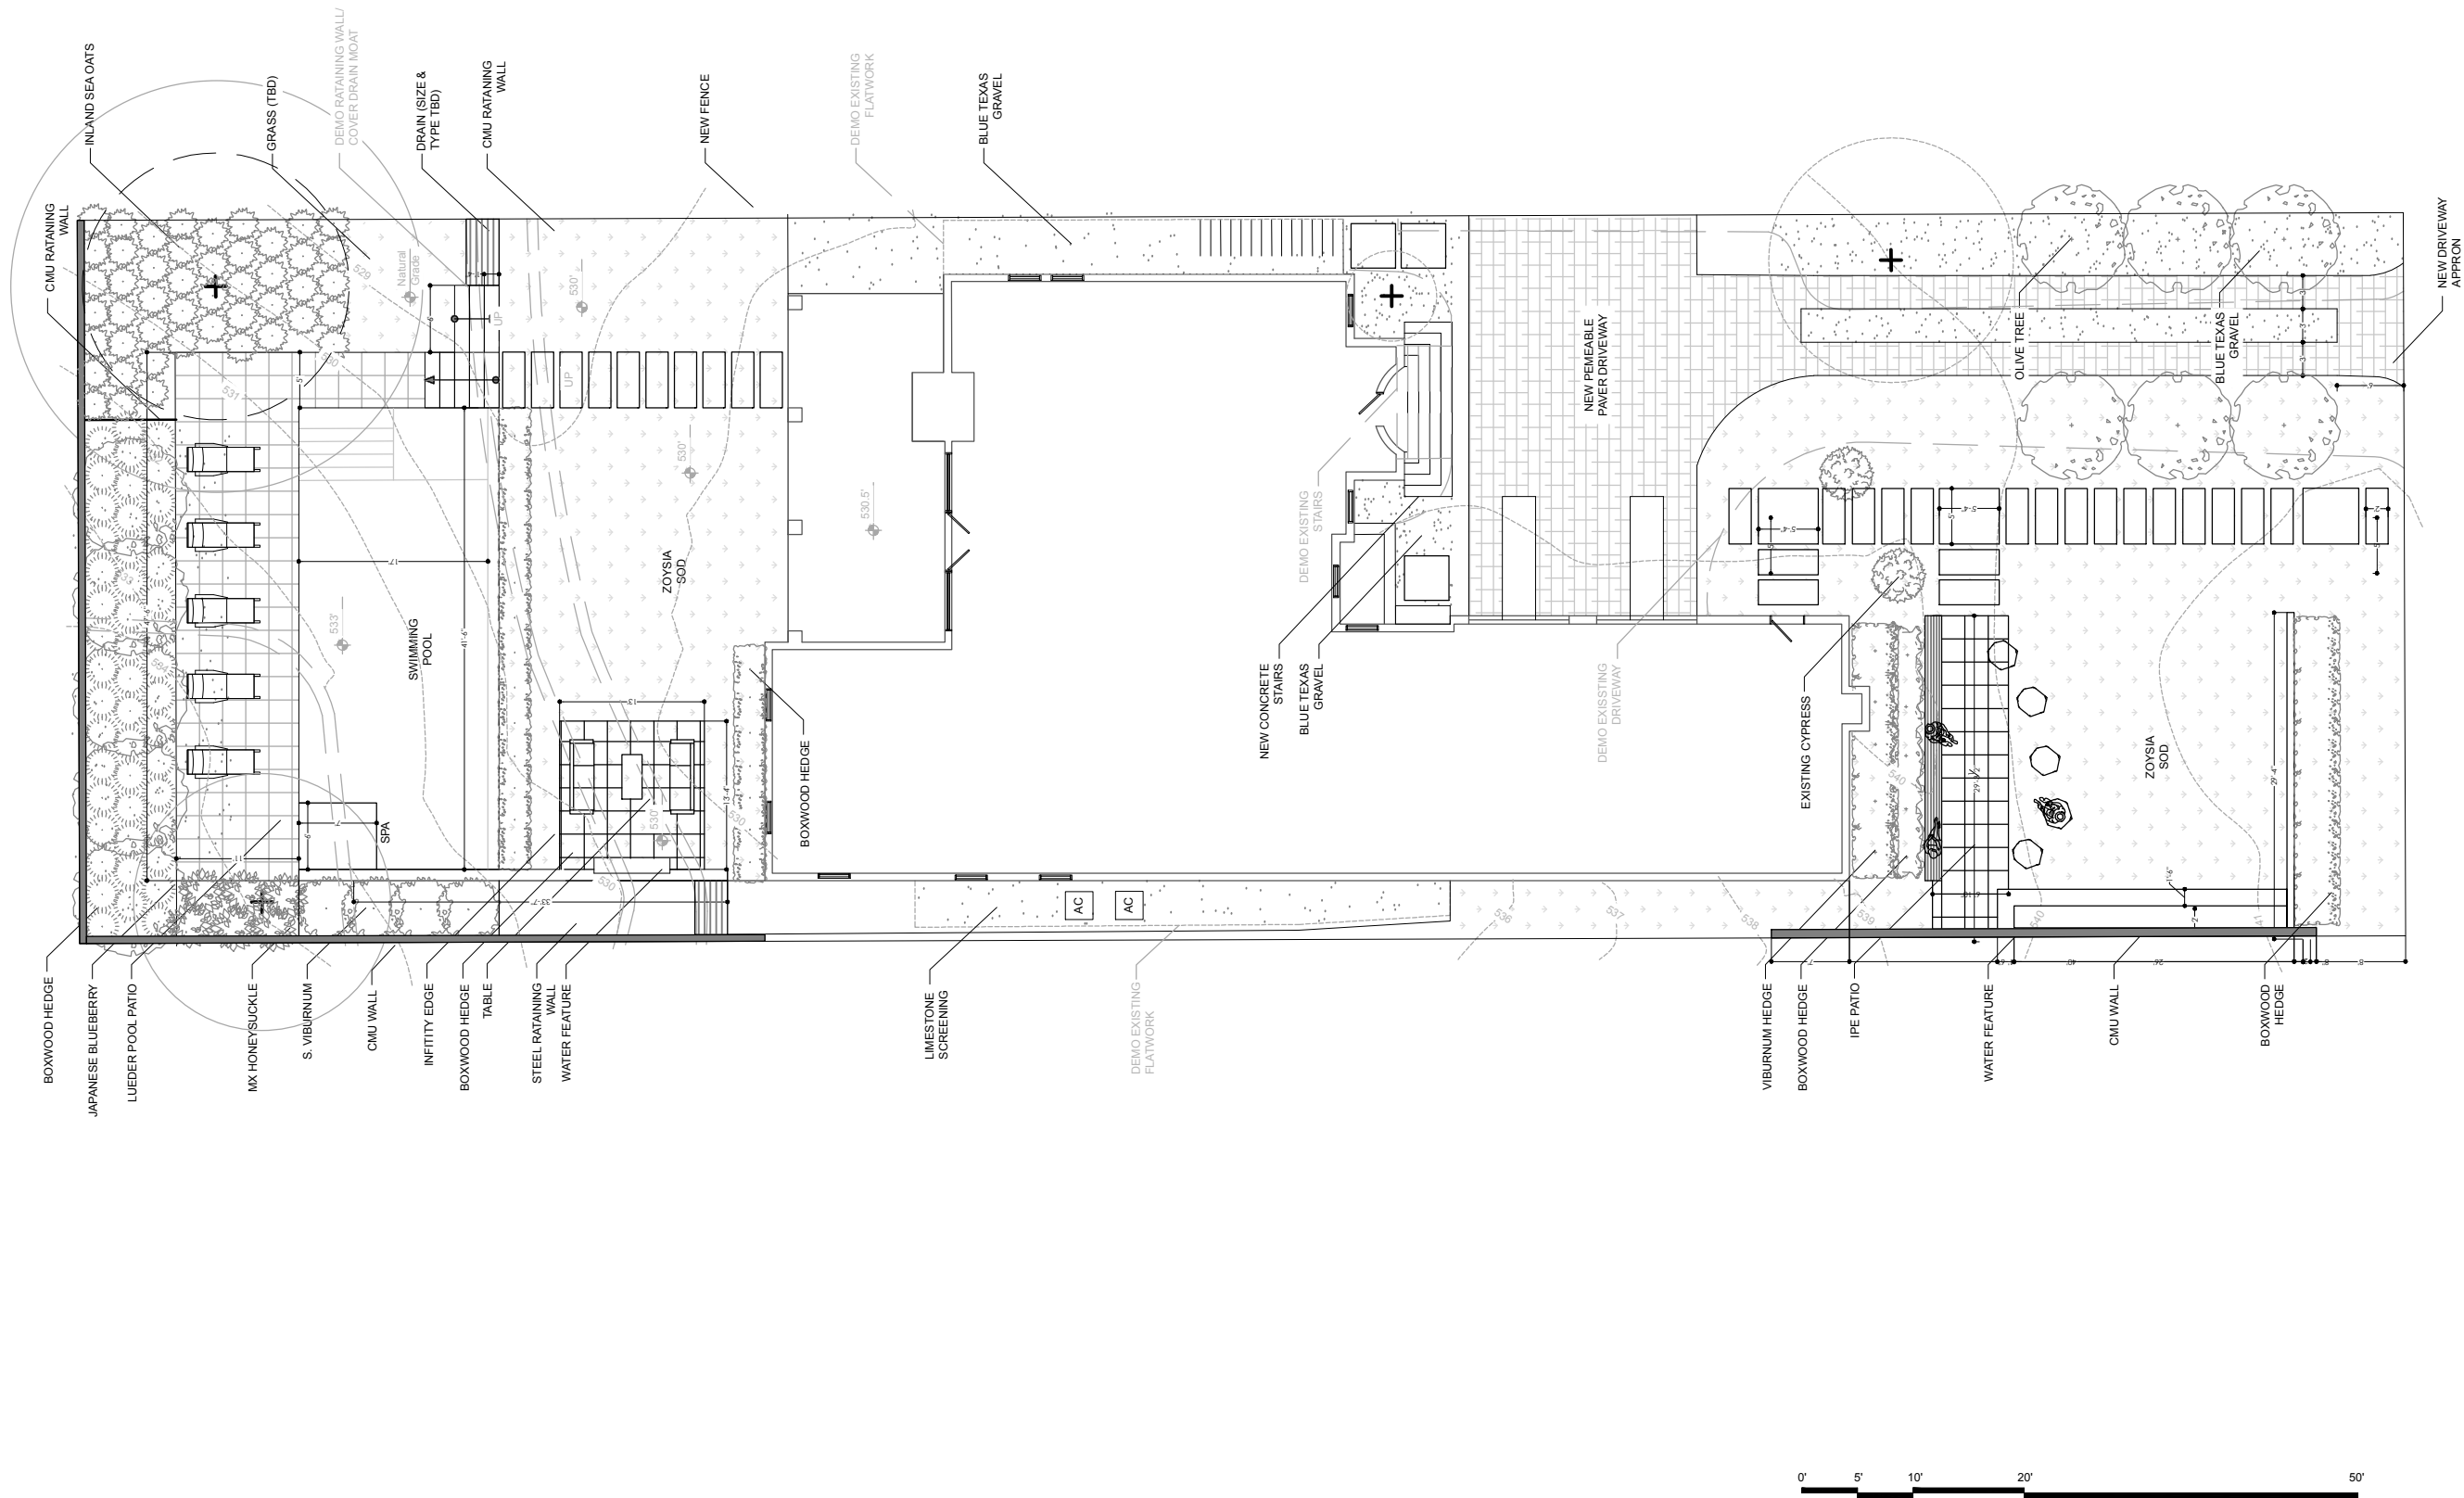


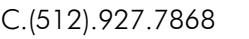

1405 Meriden Ln,
Austin, TX 78703

Alex & Lynn Chang


Residence

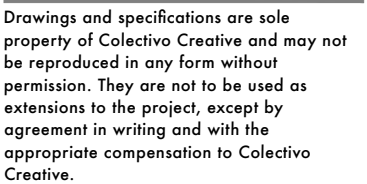

The contractor is responsible for the means, methods, techniques, sequences, procedures, and confirming / correcting dimensions at the job site. The contractor is also responsible for safety precautions with the project. Should any changes be made to these plans by the contractor or his representative the contractor assumes full liability for the amended plans and specifications

Date: x x / x x / x x

FRONT YARD LAYOUT

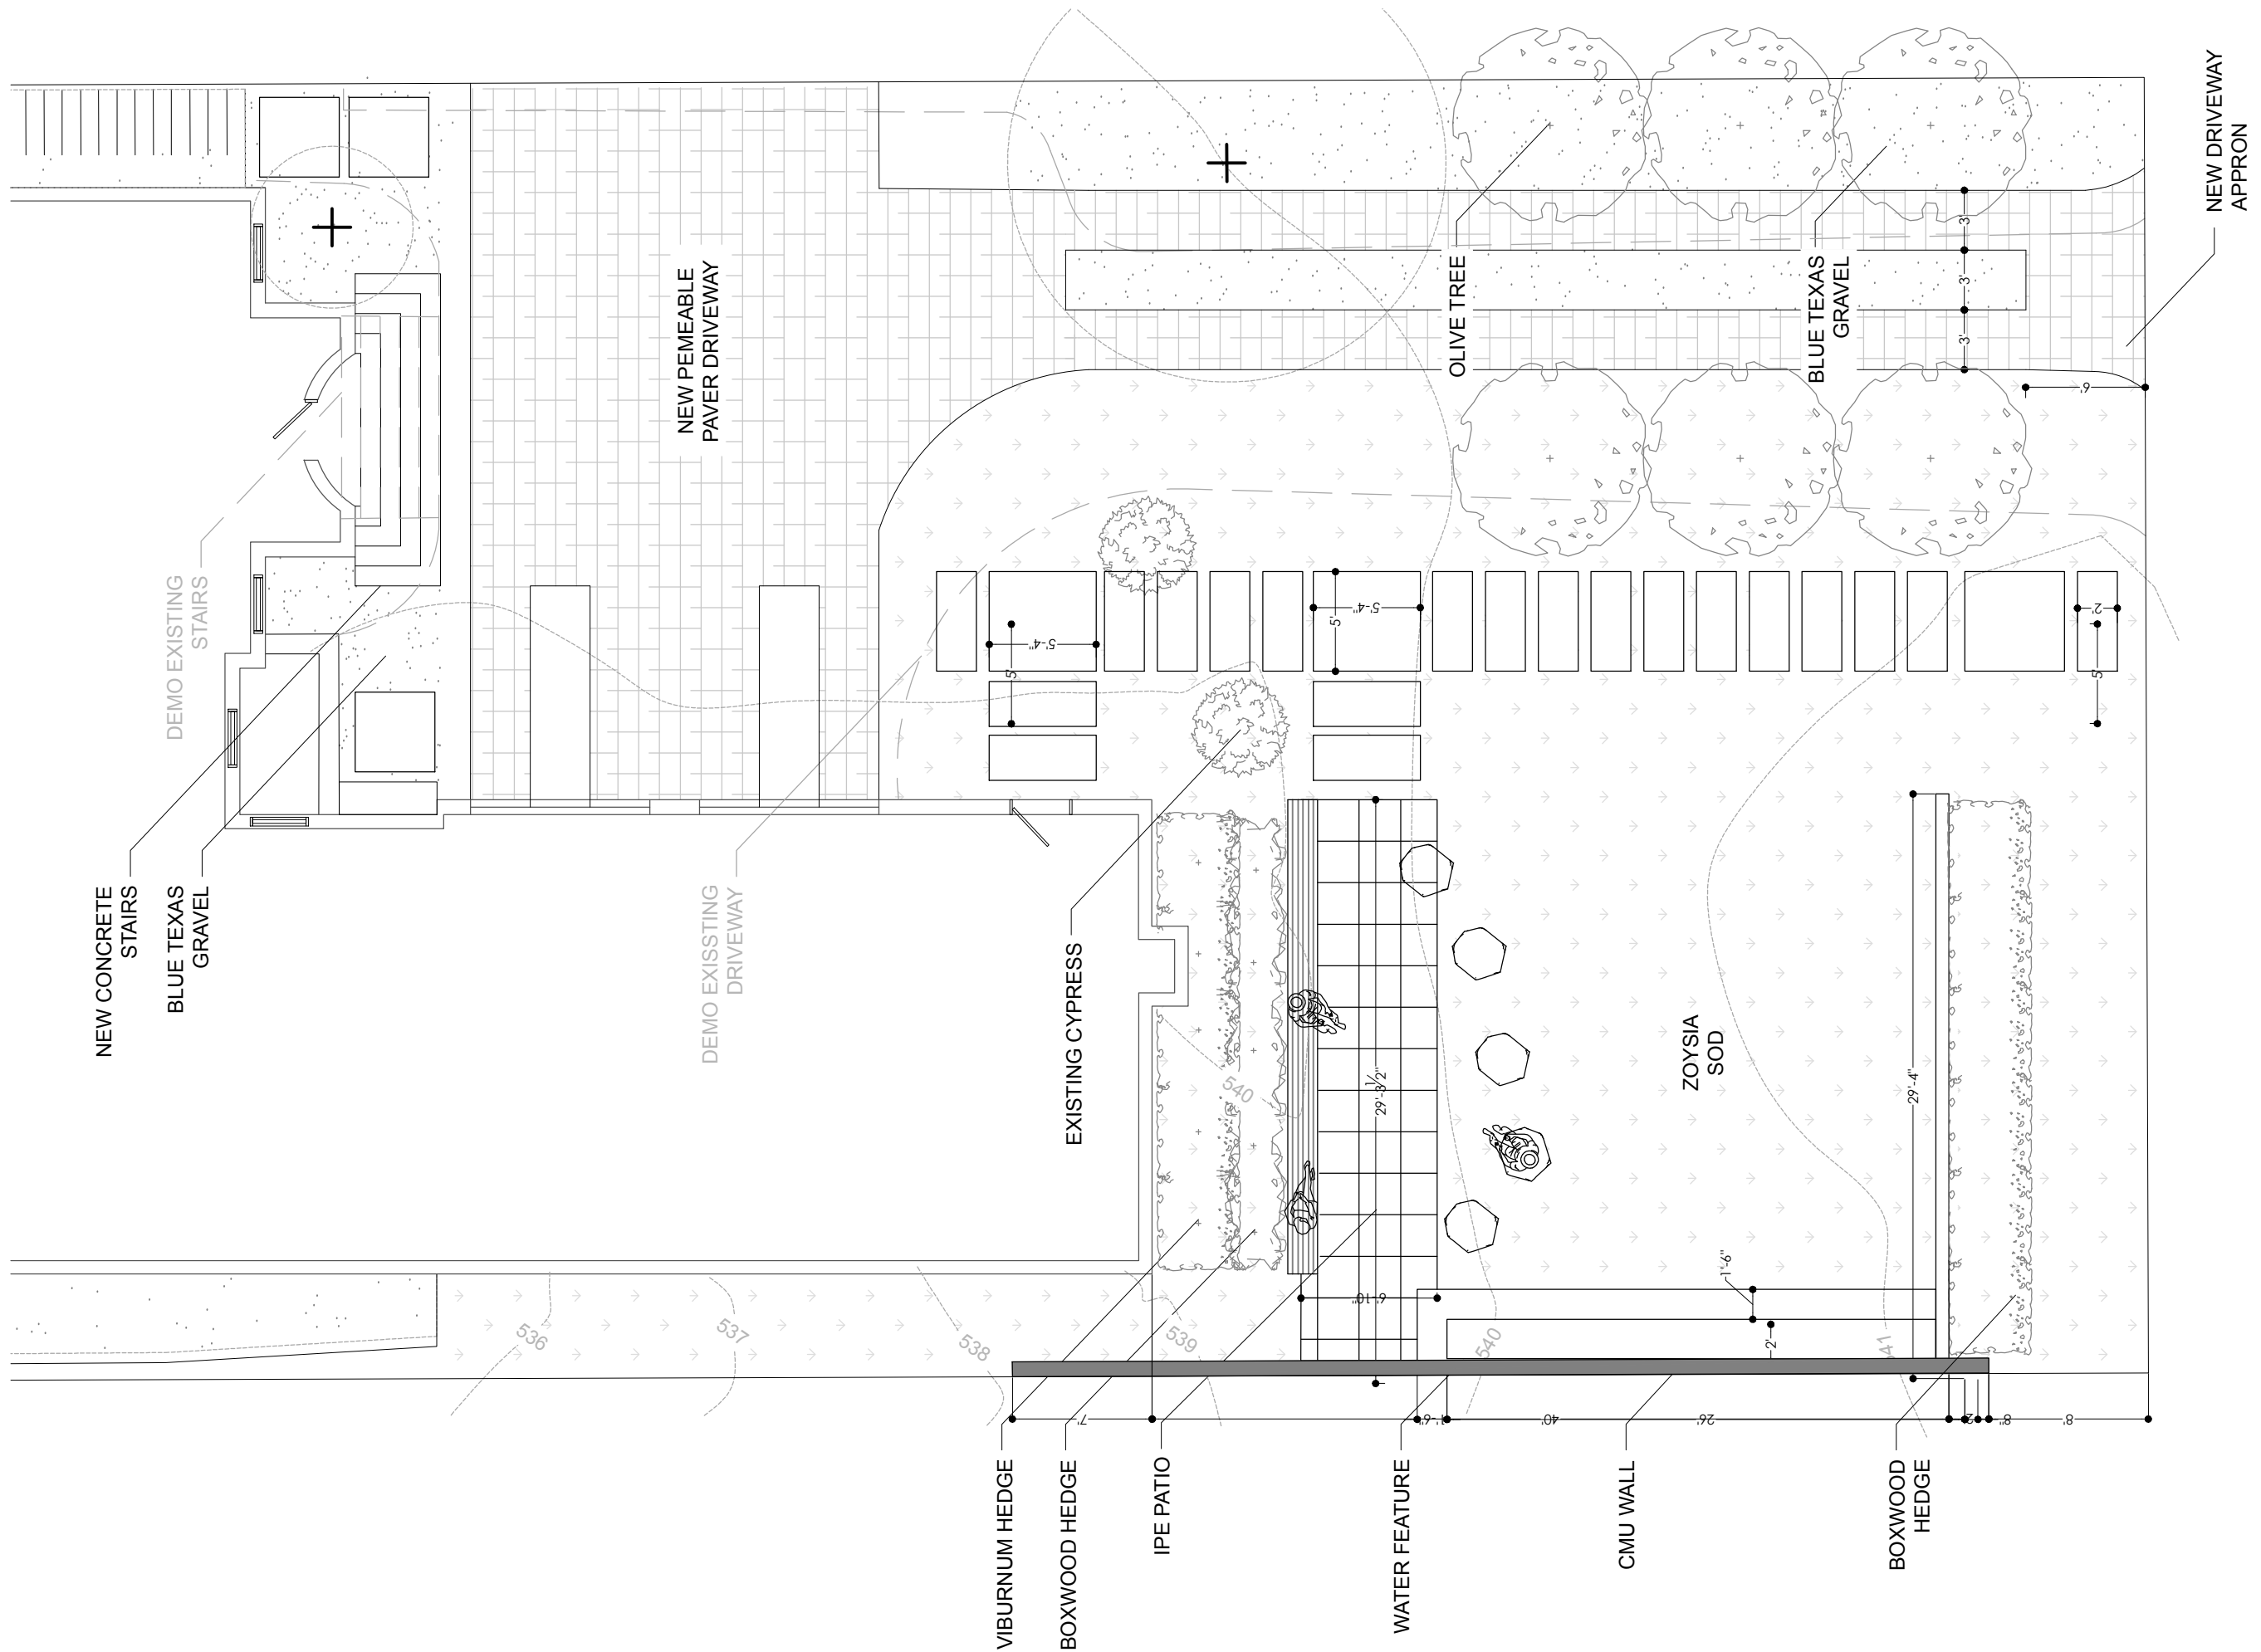



colectivocreative.com

C.(512).927.7868

Address:

1405 Meriden Ln,
Austin, TX 78703

Owner:

Alex & Lynn Chang

Meriden Residence



Drawings and specifications are sole property of Colectivo Creative and may not be reproduced in any form without permission. They are not to be used as extensions to the project, except by agreement in writing and with the appropriate compensation to Colectivo Creative.

The contractor is responsible for the means, methods, techniques, sequences, procedures, and confirming / correcting dimensions at the job site. The contractor is also responsible for safety precautions with the project. Should any changes be made to these plans by the contractor or his representative the contractor assumes full liability for the amended plans and specifications

Scale: 1' : 1/8"

Date: xx / xx / xx

L2.0

BACKYARD LAYOUT

